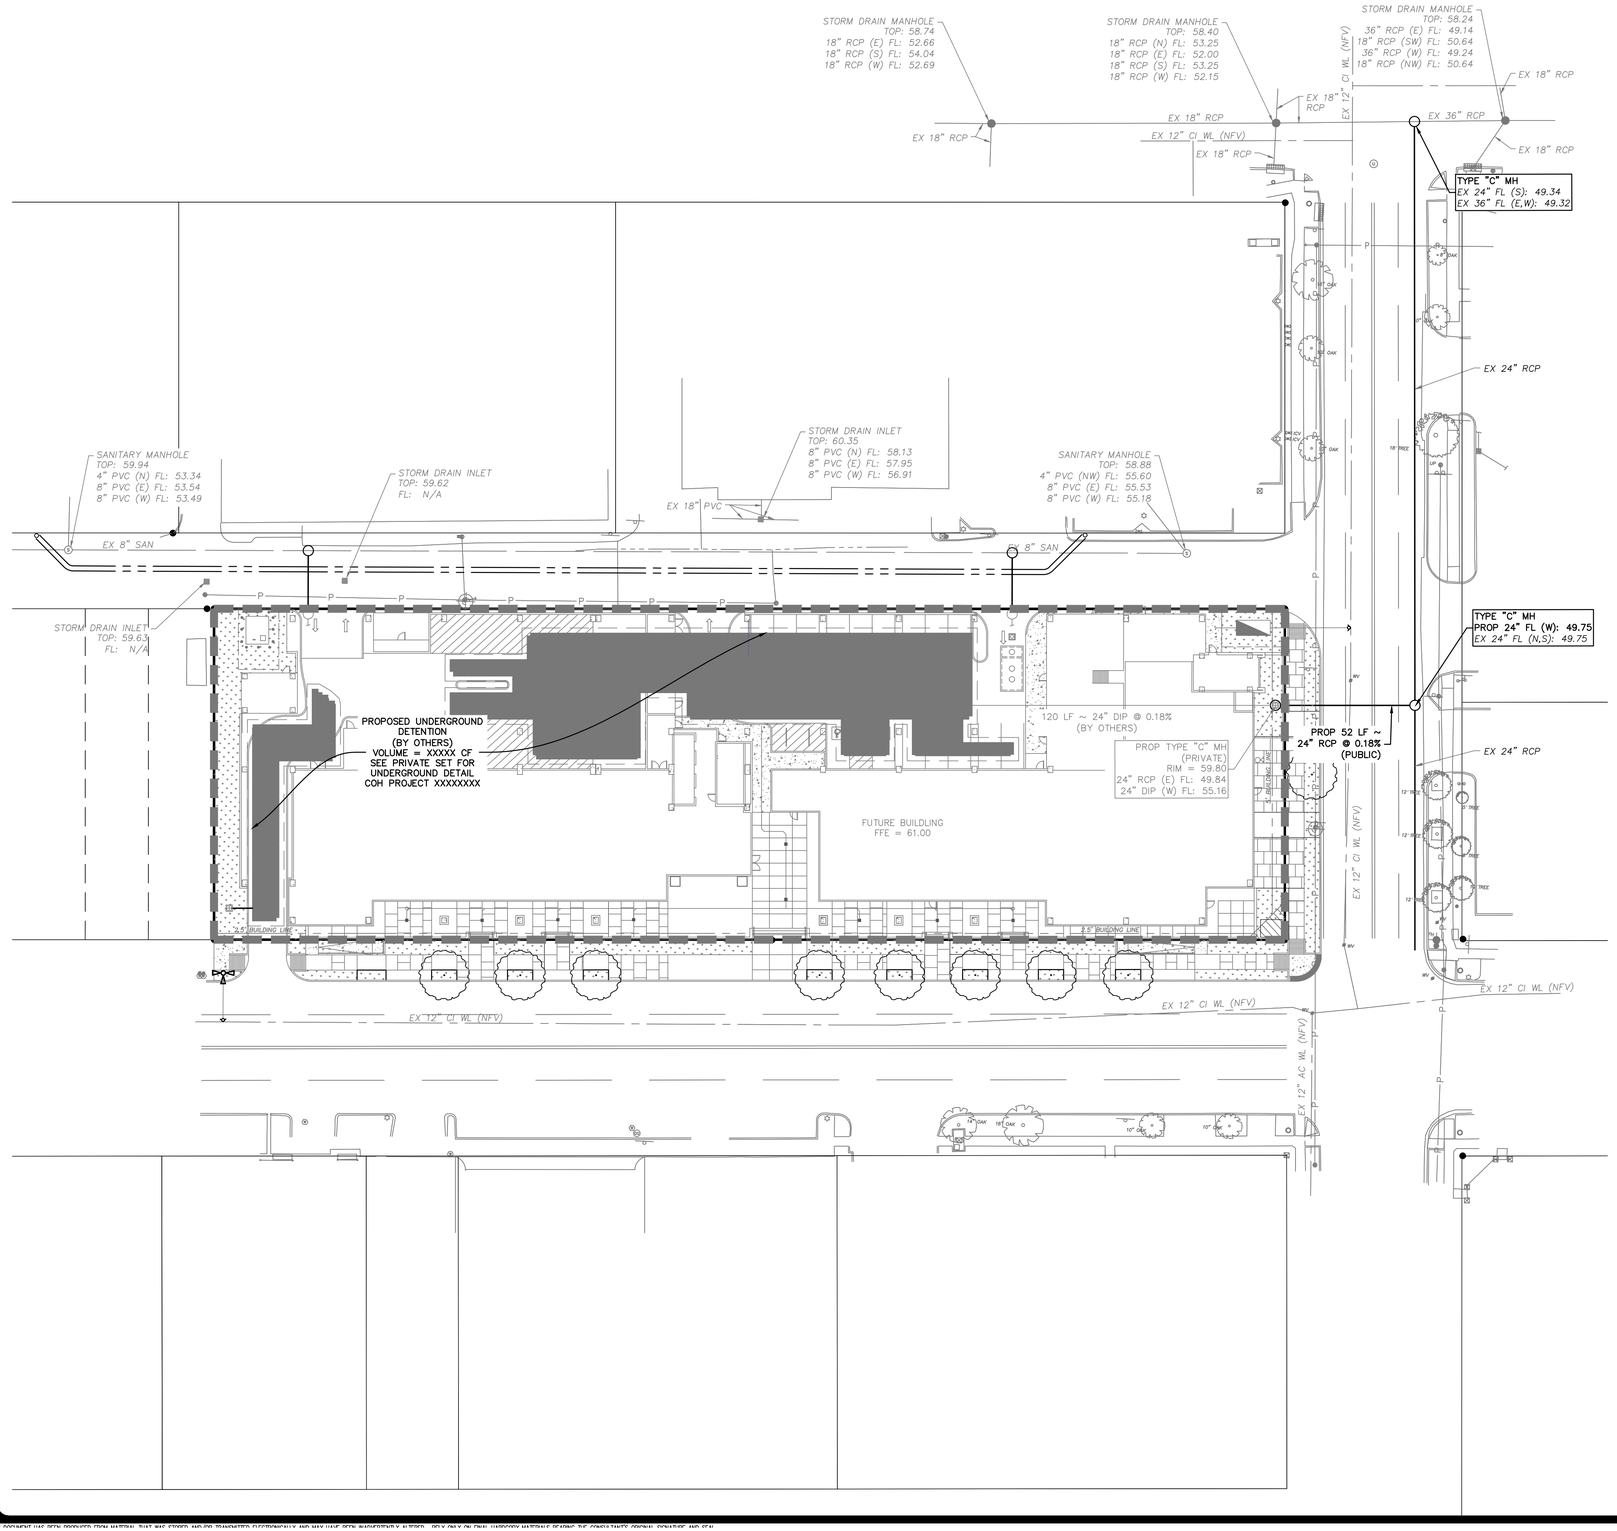

SCALE: 1"= 30'

0' 30' 60' 90'

OVERALL DRAINAGE NOTE:

SEE PRIVATE DRAWING "XXXX" FOR DETENTION, RESTRICTOR DESIGN, AND CALCULATIONS. OVERALL LAYOUT FOOTPRINT IS SHOWN HERE FOR REFERENCE ONLY.

NOTICE:

FOR YOUR SAFETY, YOU ARE REQUIRED BY TEXAS LAW TO CALL 811 AT LEAST 48 HOURS BEFORE YOU DIG SO THAT UNDERGROUND LINES CAN BE MARKED. THIS SIGNATURE DOES NOT FULFILL YOUR OBLIGATION TO CALL 811

VERIFICATION OF PRIVATE UTILITY LINES

Date

CenterPoint Energy natural gas utilities shown. (Gas service lines are not shown). This signature not be used for conflict verification.

Signature valid for six months.

Date

CenterPoint Energy/UNDERGROUND Electrical Facilities Verification ONLY. (This signature verifies existing underground facilities – not to be used for conflict verification)

Signature valid for six months.

Date

Approved for AT&T underground conduit facilities only.
Signature valid for one year.

NO	DATE	REVISION	APP

OVERALL DRAINAGE LAYOUT

NOTE: CITY SIGNATURES VALID FOR ONE YEAR ONLY AFTER DATE OF SIGNATURES

CITY OF HOUSTON

HOUSTON PUBLIC WORKS

WATER	STORM WATER QUALITY
WASTE WATER	FACILITIES
STORM WATER	TRAFFIC & TRANSPORTATION/ STREET & BRIDGE

FILE NO.	HORIZ: 1" = 30'
	VERT: N/A
SHEET NO. 04 OF 13	DRAWING SCALE

FOR CITY OF HOUSTON USE ONLY

Date: Nov 18, 2022, 8:46am User ID: jweyer
File: K:\Projects\410\02\000\2-0 Design\2-4 Exhibits\221111-ACEC Exhibit.dwg